WARNING : IF YOU SEE THIS MESSAGE THIS DOCUMENT HAS BEEN PRINTED INCORRECTLY

Pinnacle House
23 - 26 St Dunstan's Hill
London
EC3R 8HN

Scale 1:100

Sixth Floor and Footprint

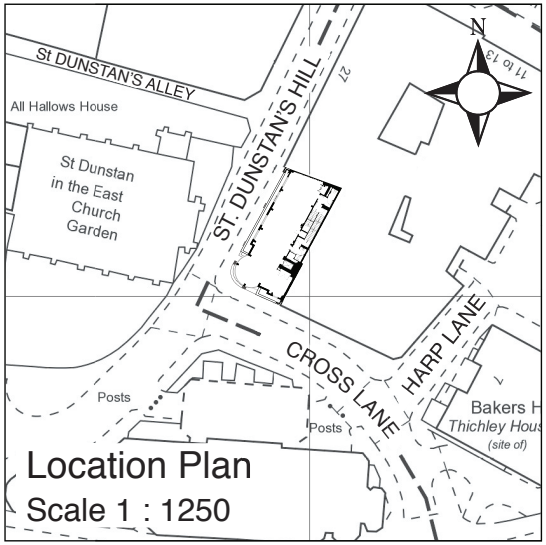

Location Plan
Scale 1 : 1250

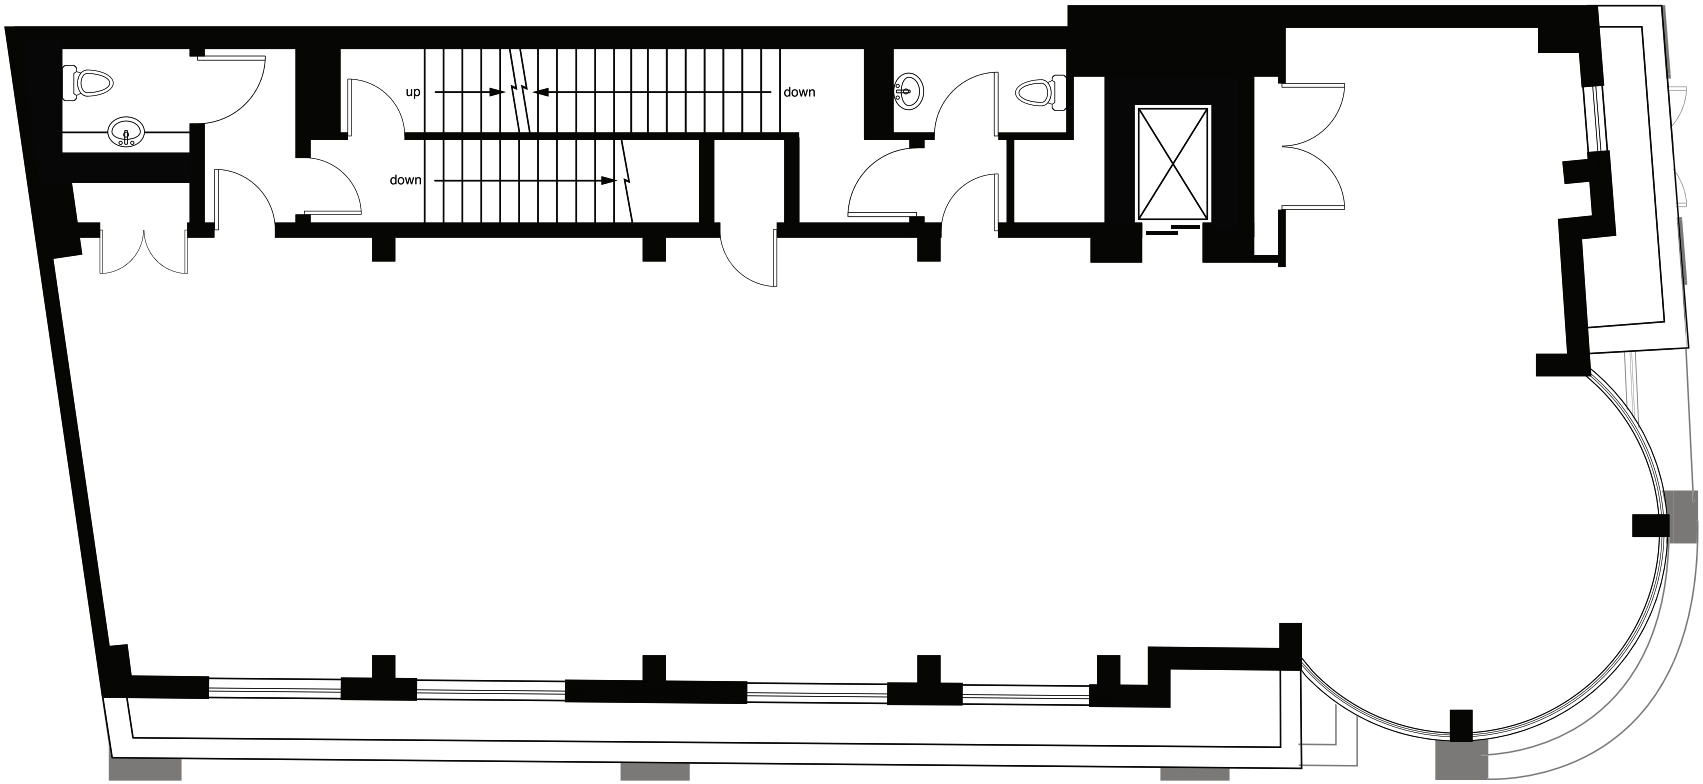

REV	AMENDMENT	DATE

Magnolia Square Limited
2 Sheraton Street
Soho
London
W1F 8BH
020 7479 4855

PRINT AT A4

PROJECT
Pinnacle House
23-26 St Dunstan's Hill
London
EC3R 8HN

MEASURED SURVEY

DRAWING TITLE
LEASEPLAN

SCALE	DRAWN BY	DATE
1:100		May 10

DRAWING NUMBER	
6	4942

PLEASE CALL 020 7479 4855 FOR ASSISTANCE