SCALE (METRES)

0 1 5 10

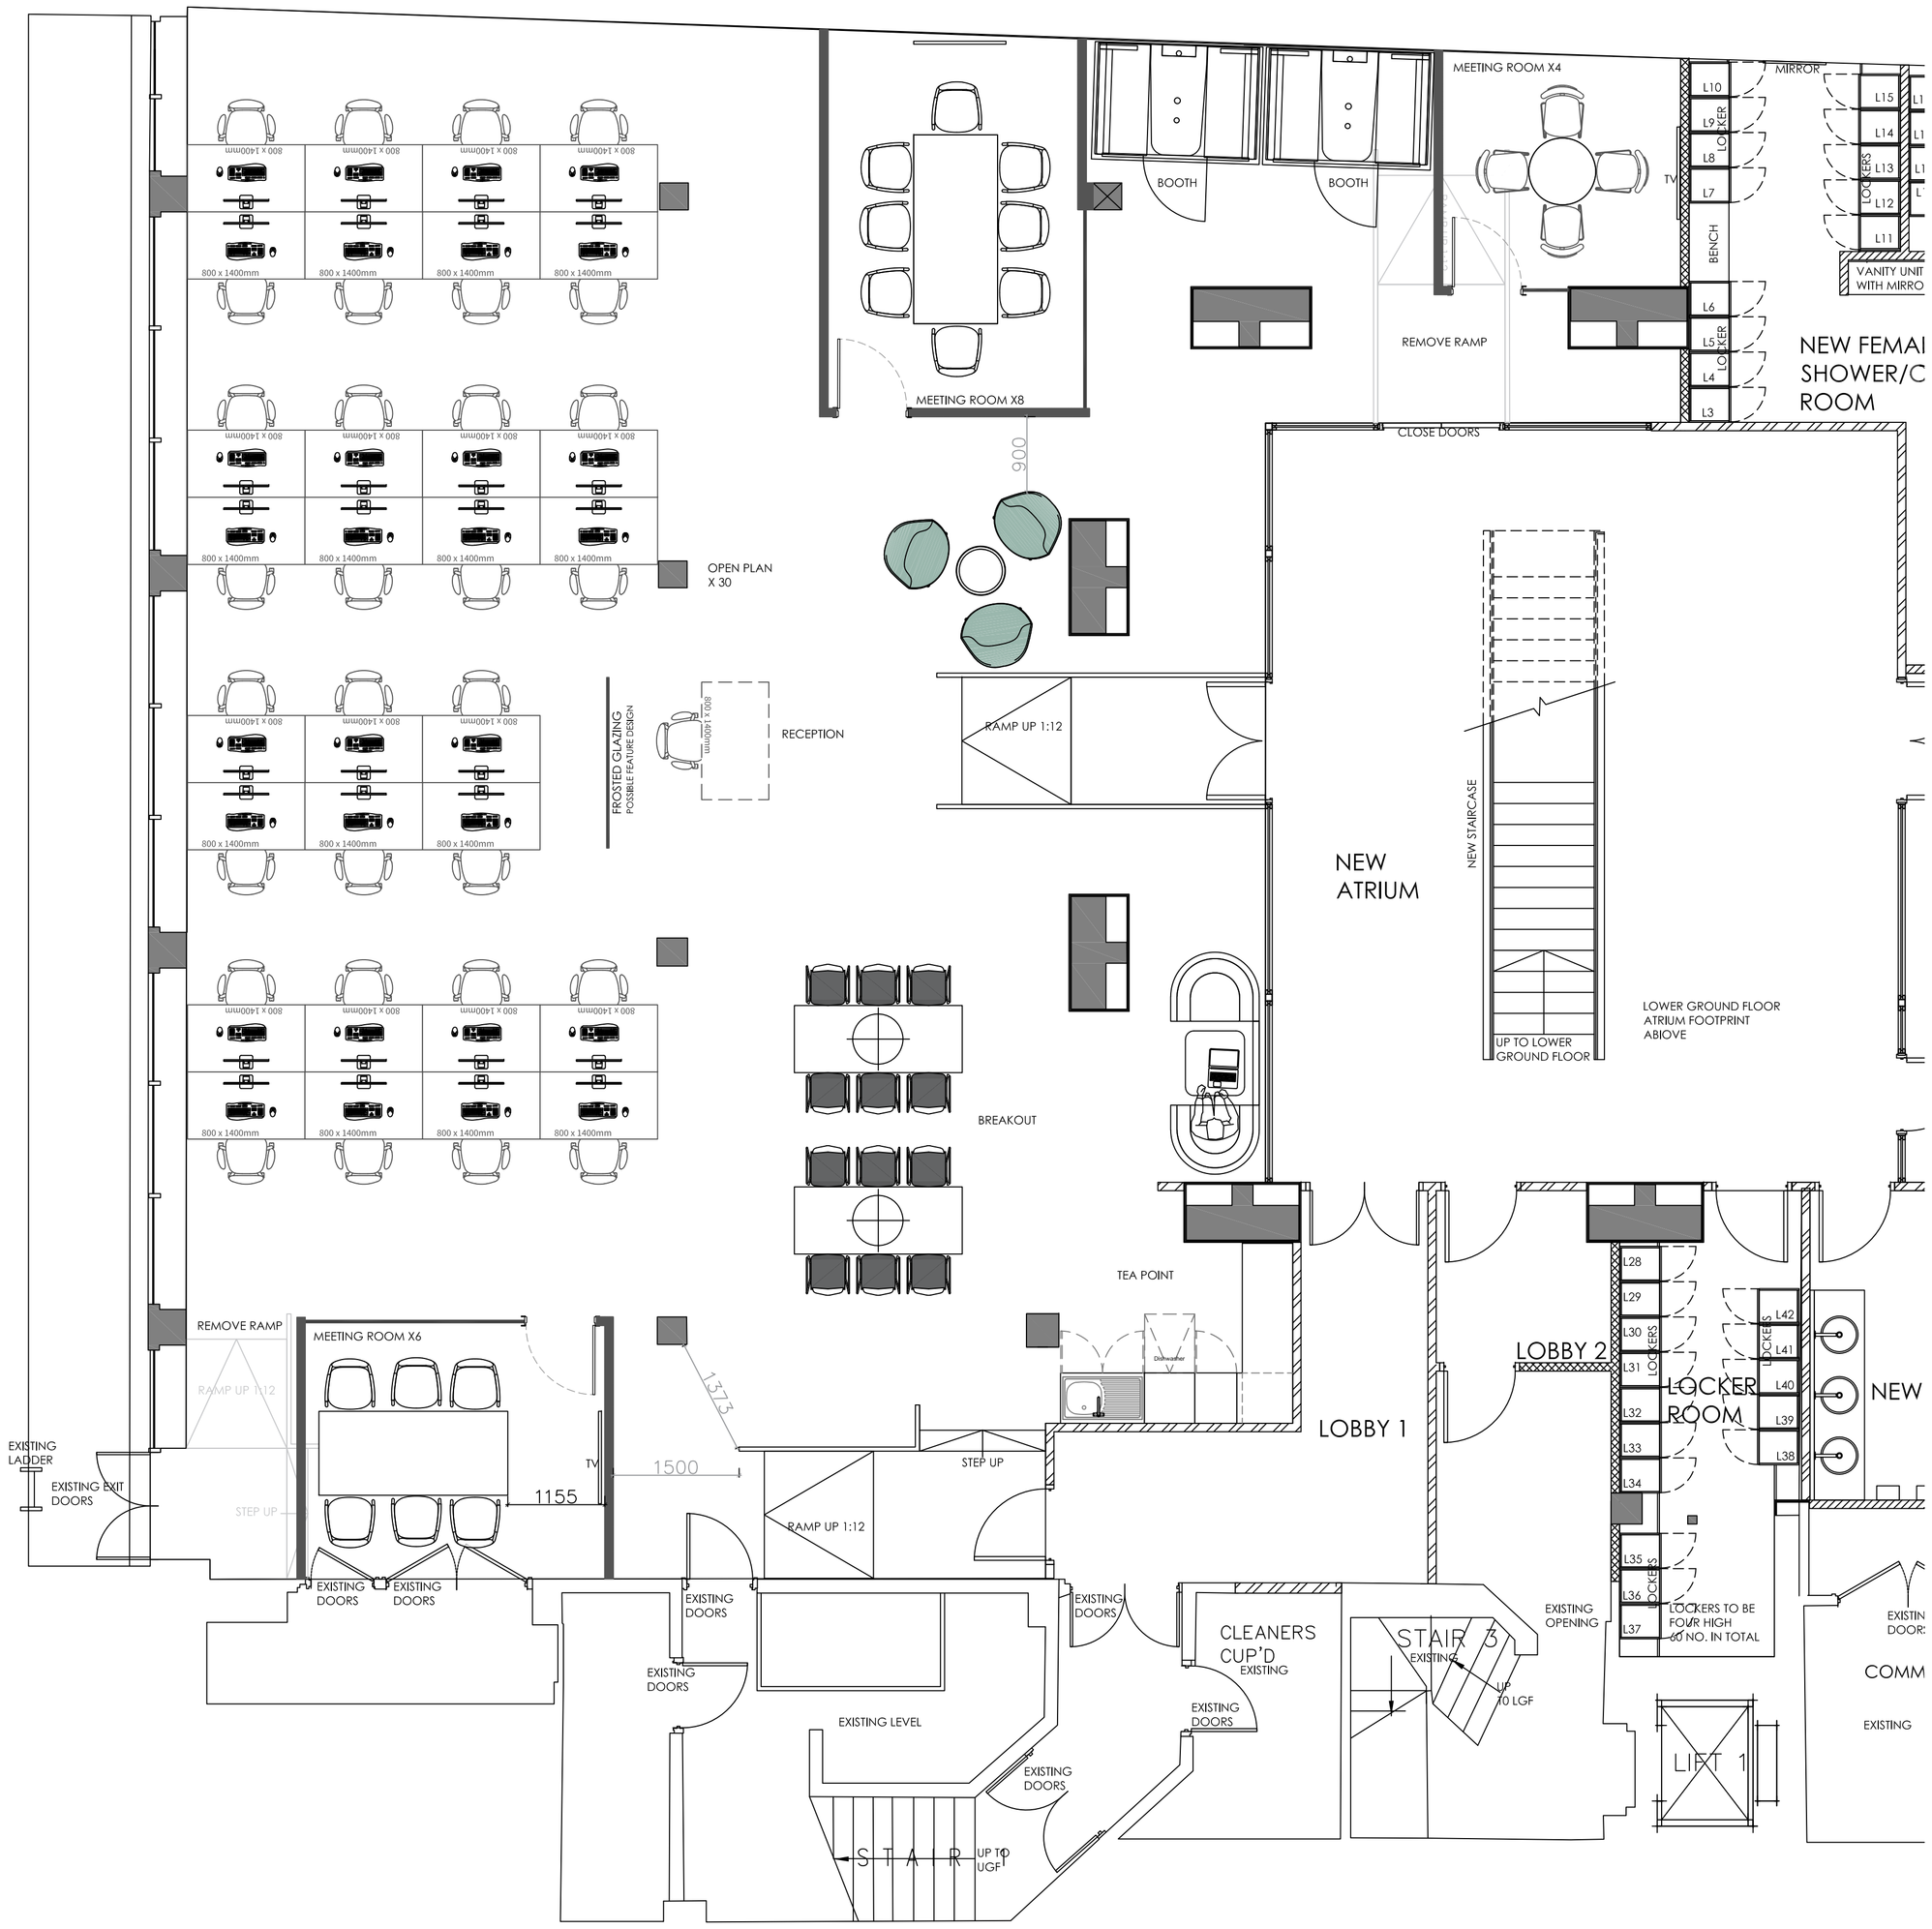

BASEMENT FLOOR

Future.

Client name:
PROPERTY INITIATIVES

Project address:
BASEMENT FLOOR
AUDREY HOUSE
16–20 ELY PLACE
EC1N 6SN

Drawing name:
PROPOSED GENERAL ARRANGEMENT PLAN

Scale	Date	Drawn by
1:50@A1	NOV 24	SB

Project number:	Revision number:
F1274–B–GA	~