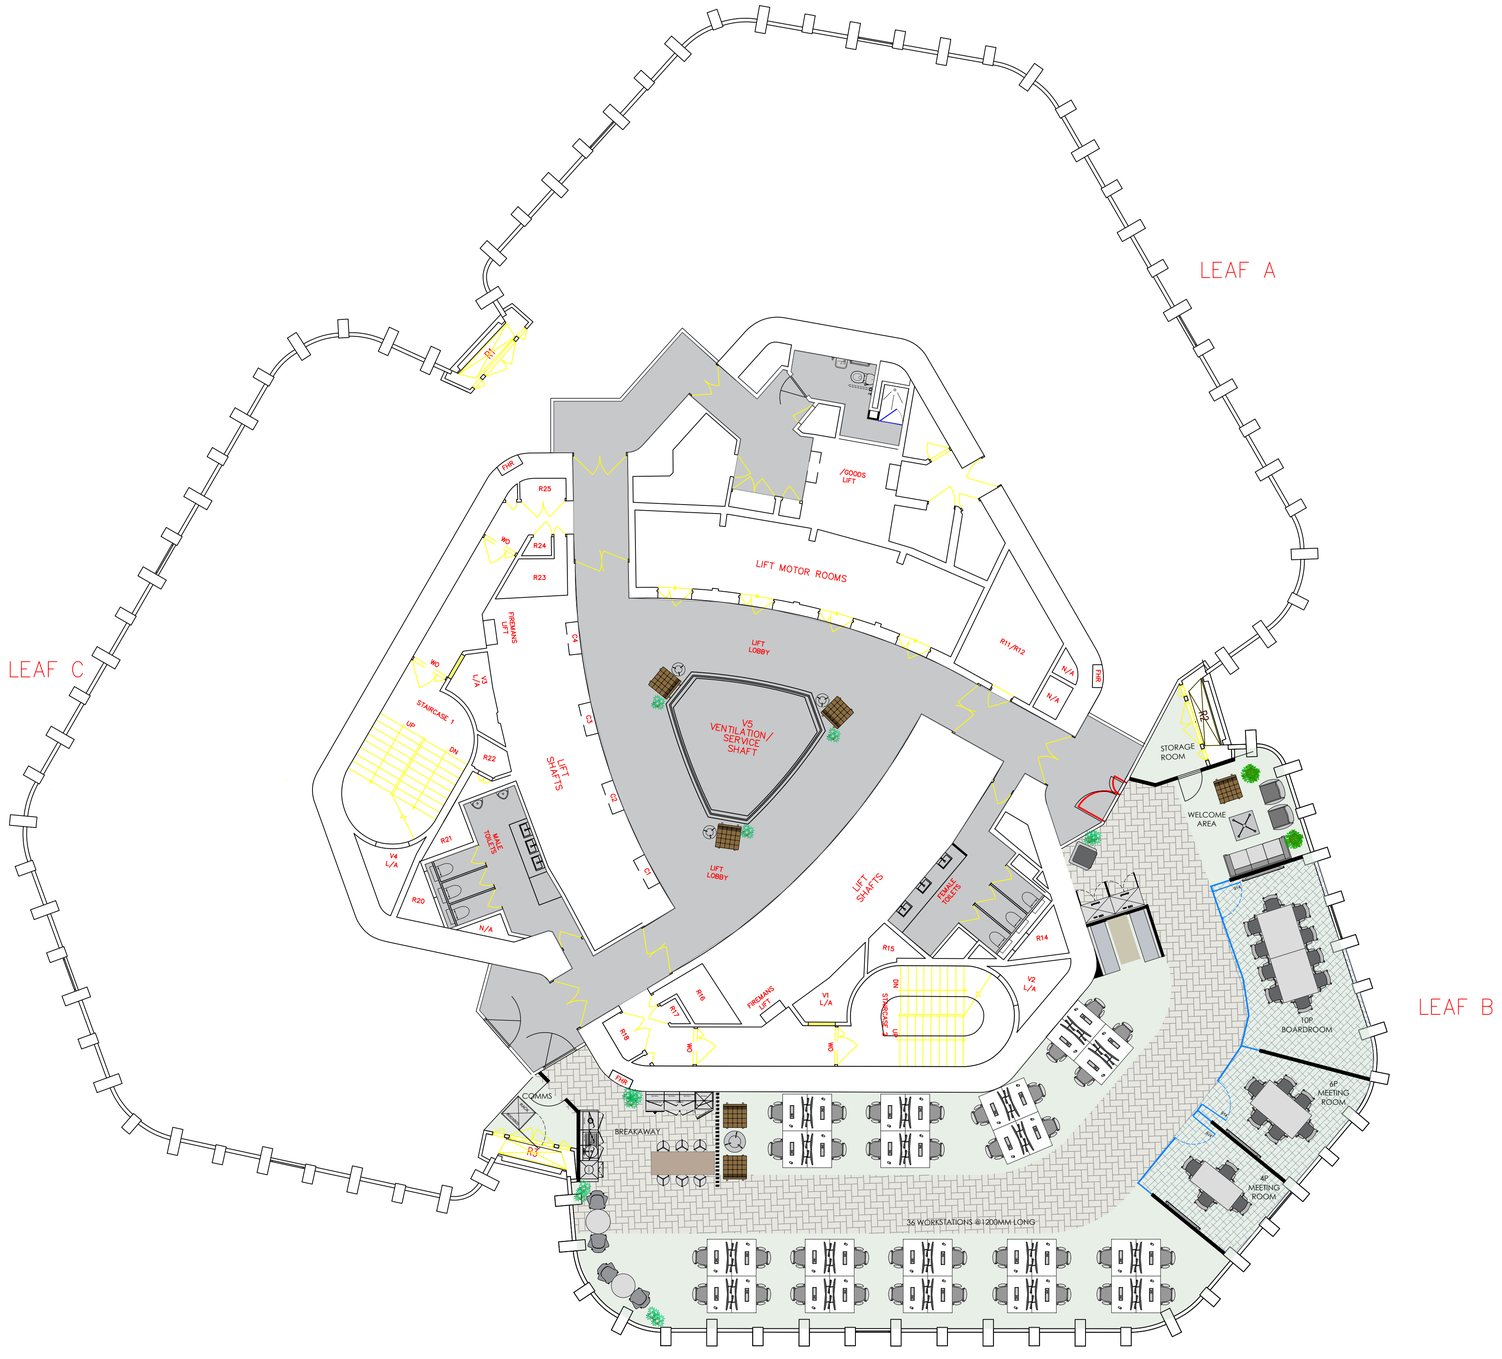

20TH FLOOR

SCALE | 1:50@A1 | 1:100 @A3

THIRDWAY

TOWER42

LONDON

SKETCH

01

05-11-20

DT

© THIRDWAY INTERIORS