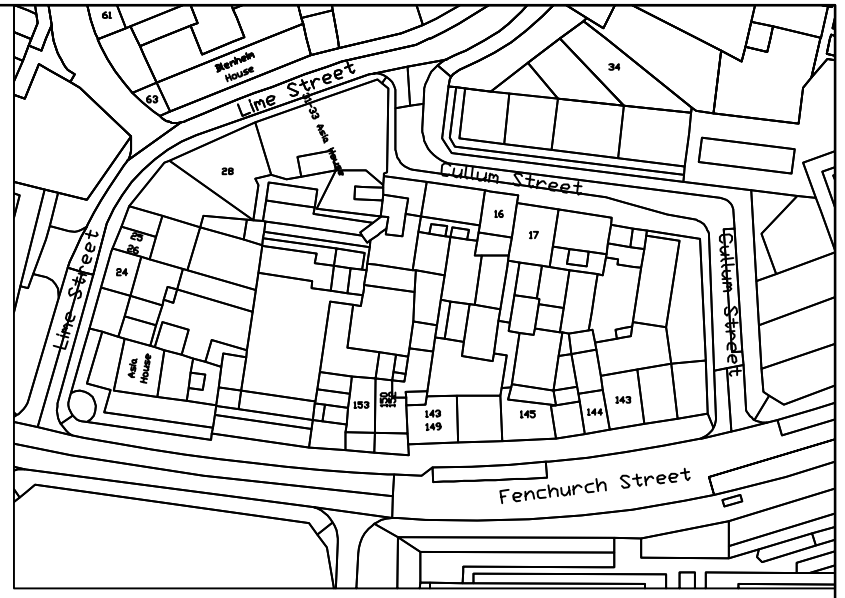

Location Plan 1:1250

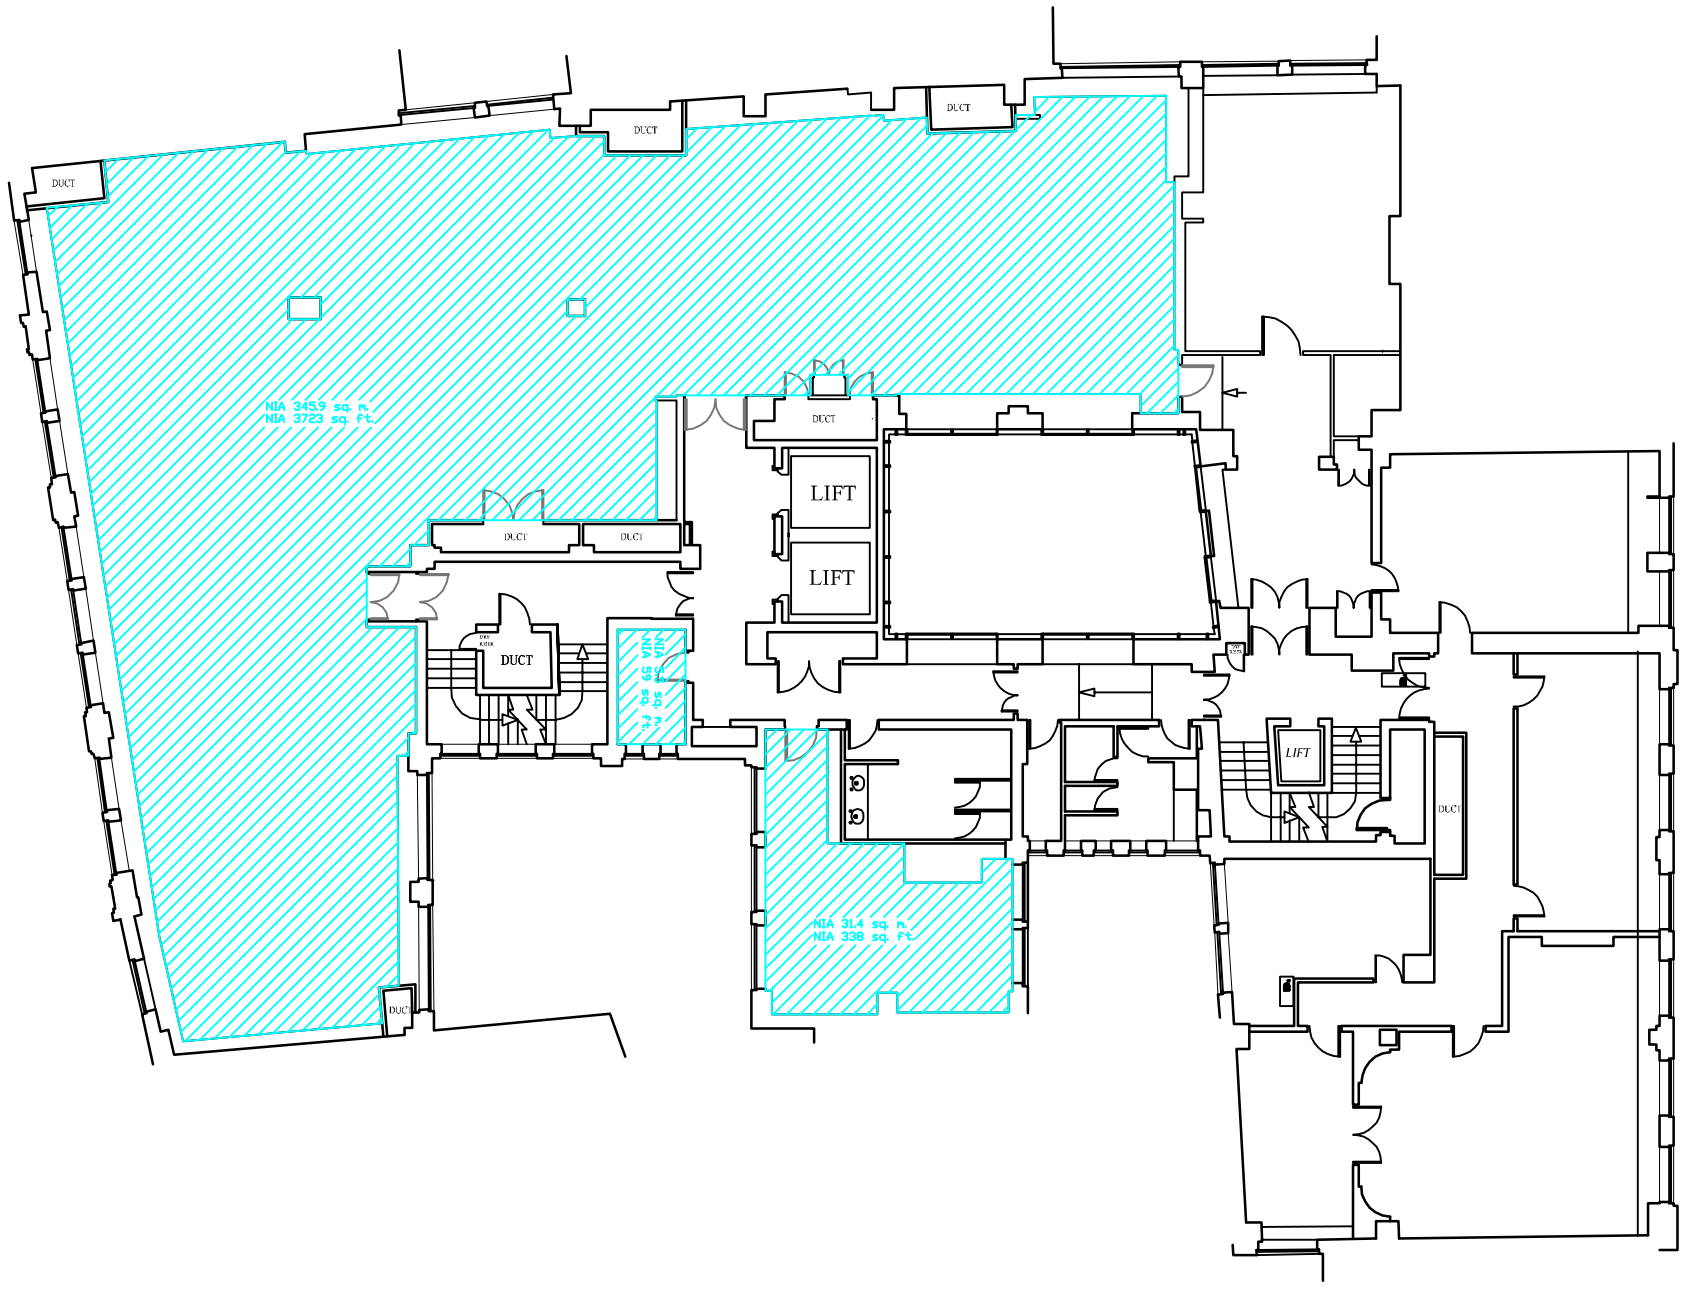

Second Floor

0 1 2 3 4 5 meters

Project	Ingleby Trice Sackville House 143-149 Fenchurch Street London EC3
Drawing Title	Second Floor Plan
CAD Reference	2373-01a
Scale 1	1:200 on A3
Scale 2	1:1250 on A3

Ross Laird
measured surveys

Ross Laird Limited
5 Lower King Street, Royston, Herts SG8 5AL
Tel : 01763 249949
e-mail : rosslaird@btinternet .com
www.rosslaird.co.uk

Date	16-05-2014
Revisions	

ALL DIMENSIONS TAKEN TO FACE OF ANY LINING OR WALL CLADDING IF APPLICABLE

ALTHOUGH EVERY ENDEAVOUR IS MADE TO PROVIDE AN ACCURATE SURVEY DRAWING IT IS RECOMMENDED THAT CRITICAL DIMENSIONS SHOULD BE CHECKED ON SITE. INACCESSIBLE AREAS WILL BE SHOWN USING A BROKEN LINE.