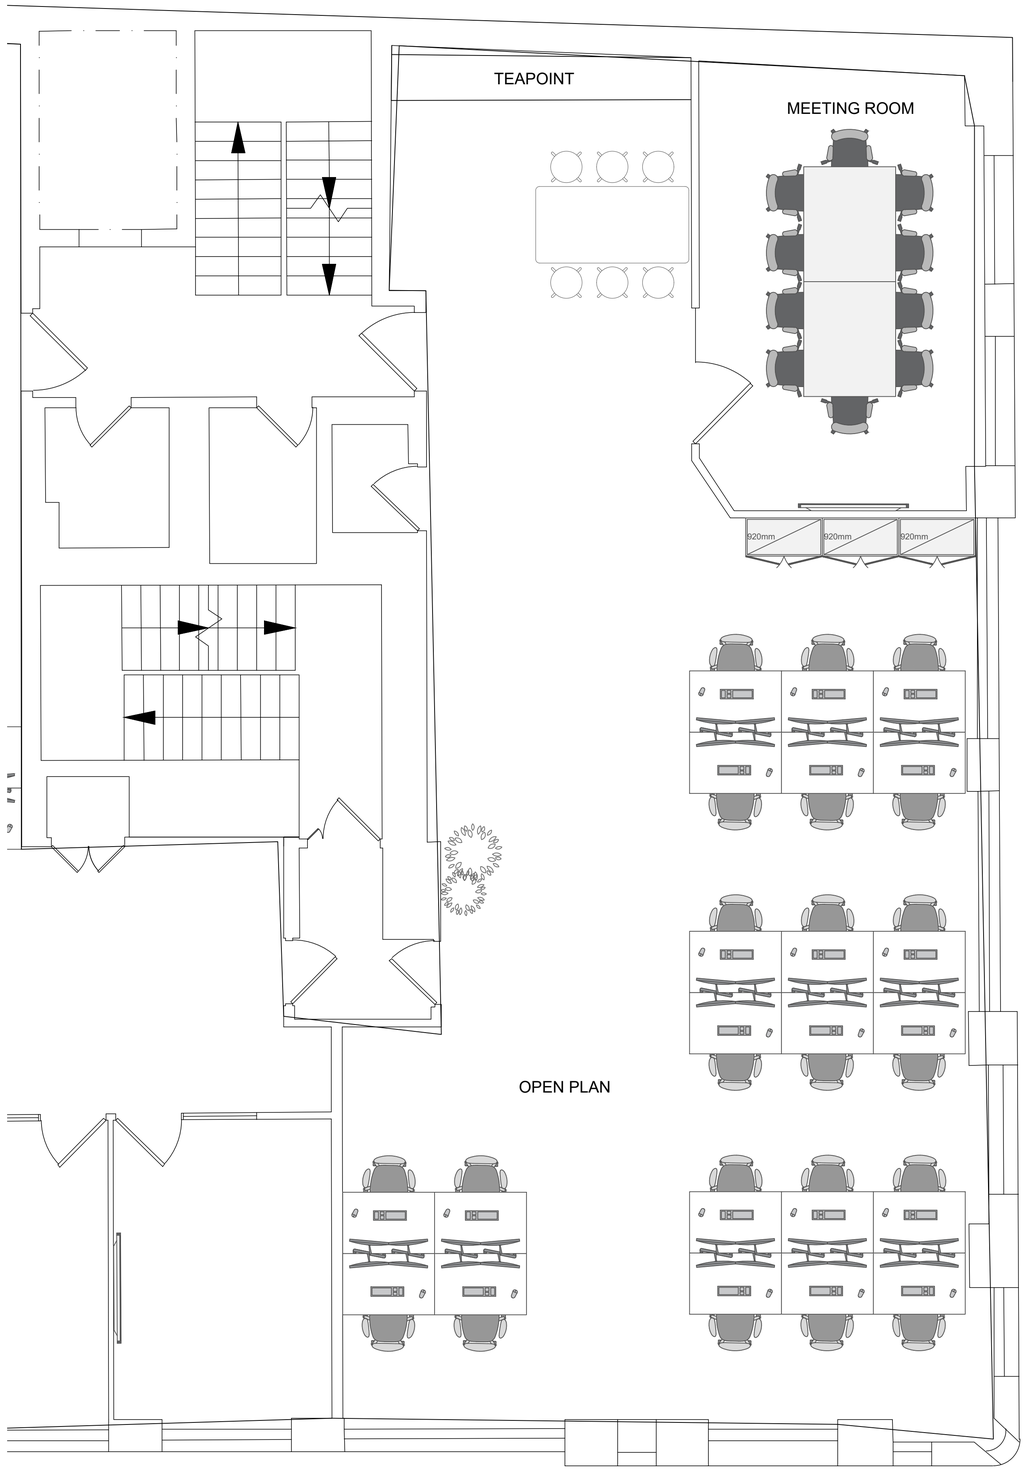

01 PROPOSED PLAN

SCALE 1:40