Issue No.	Revisions
1	1st Issue

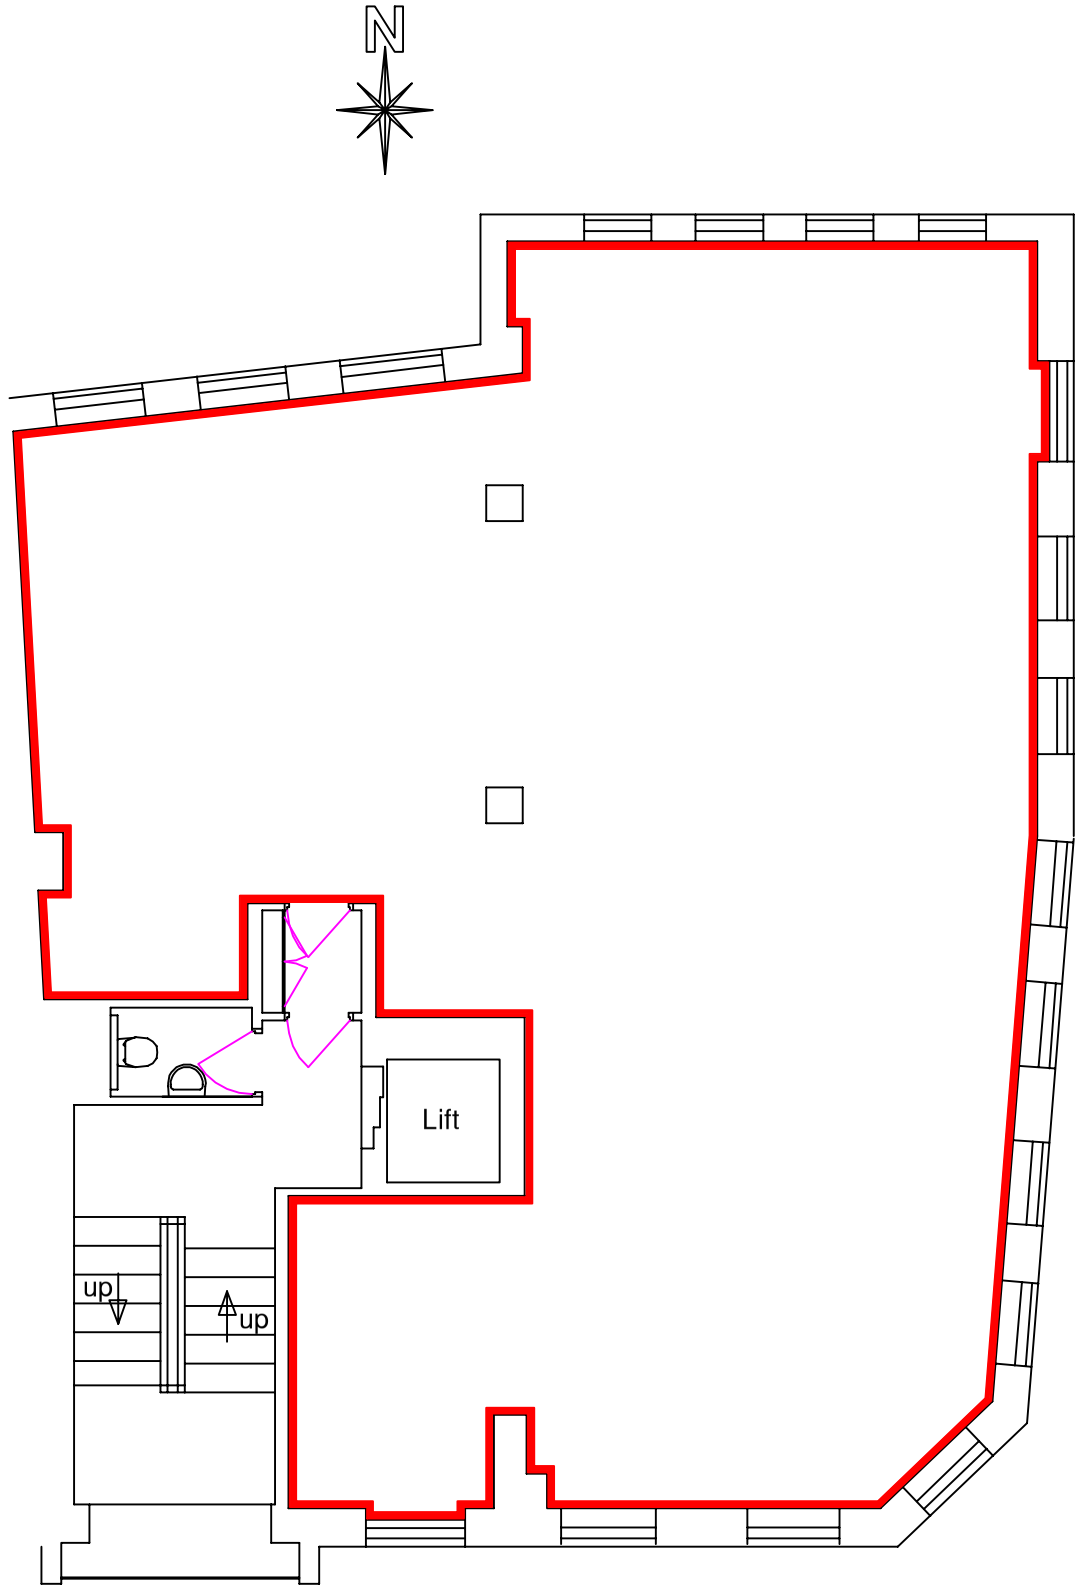

CLERKENWELL ROAD

WHITE BEAR YD

THIRD FLOOR

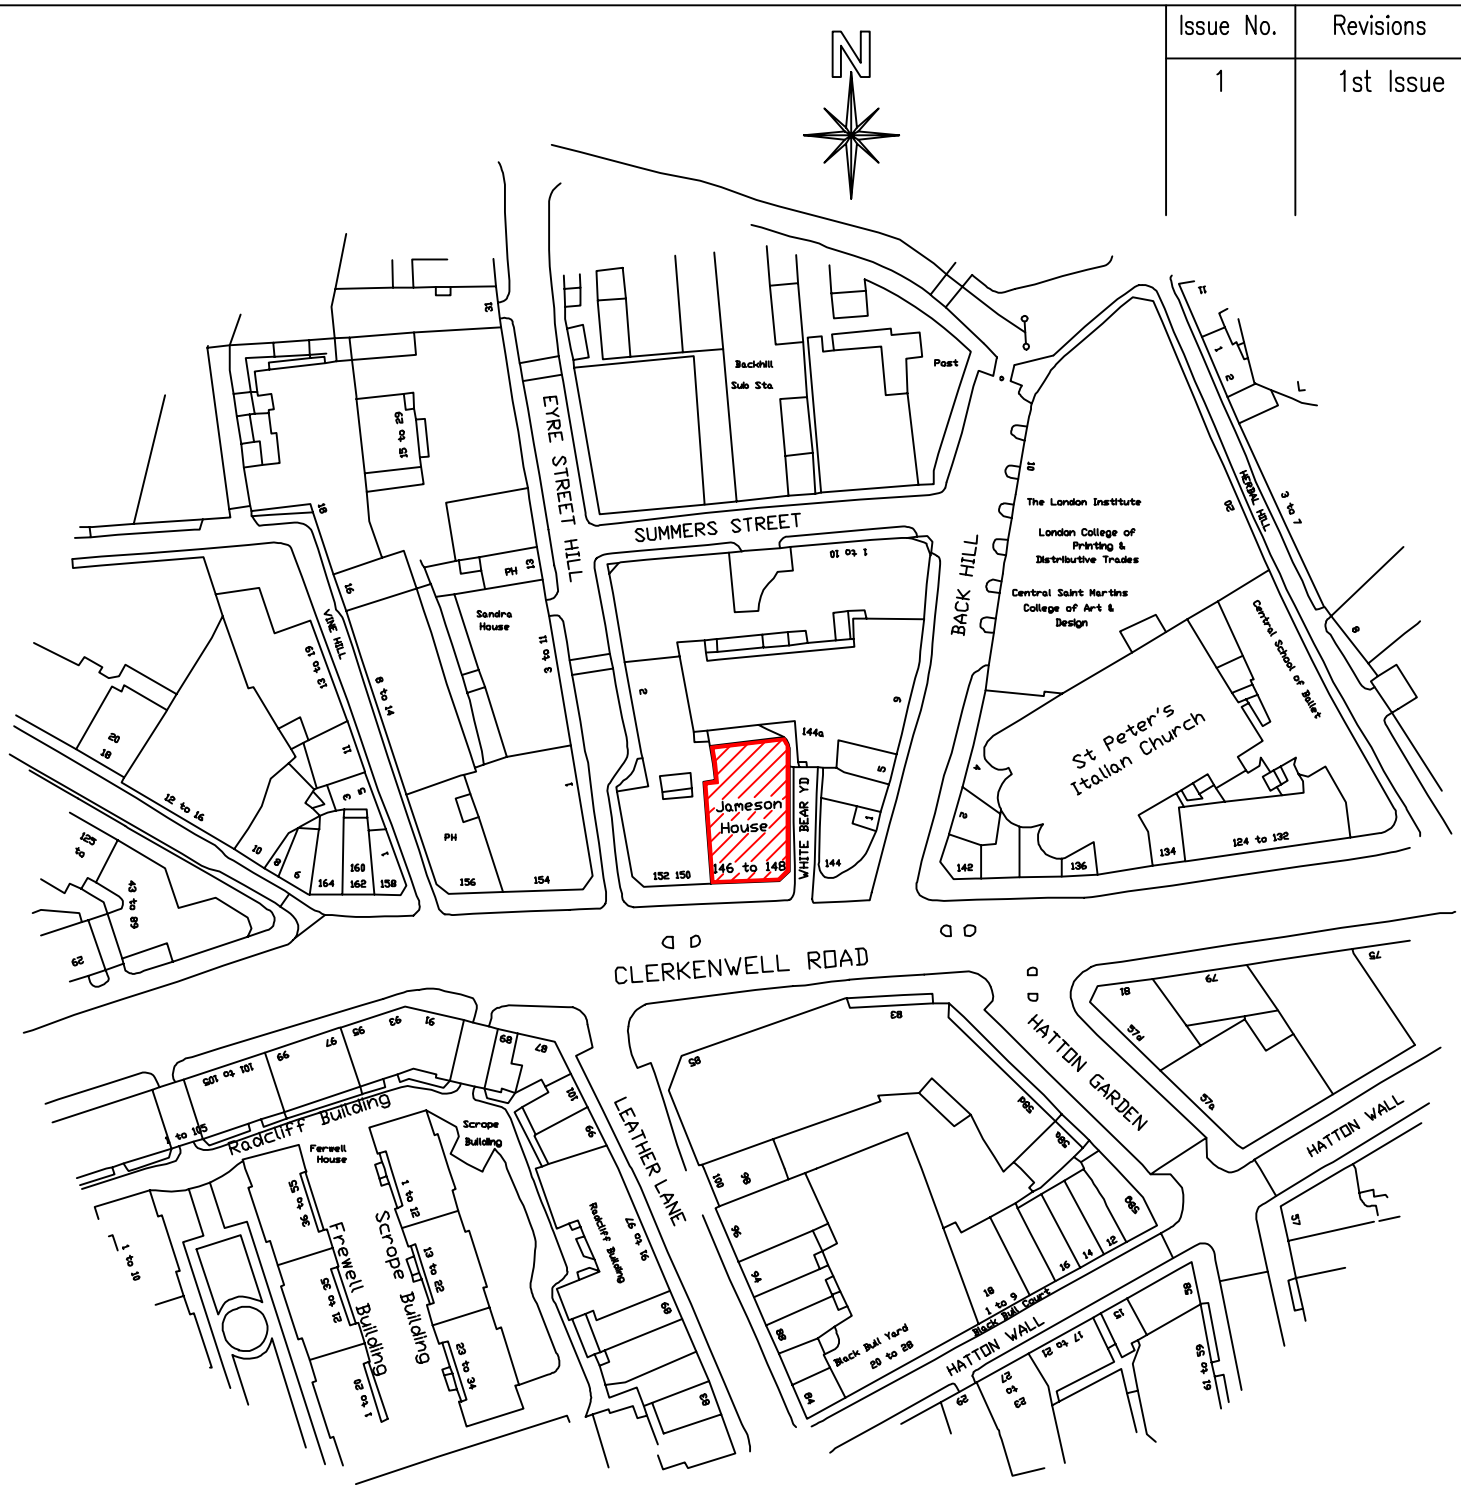

LOCATION PLAN
Scale – 1:1250

146–148 Clerkenwell Road
London
EC1R 5DG

Client :– Tallwood Ltd.
Title :– Lease Plan
Scale :– 1:100 @ A3
Drawn :– B.W.Buswell

Drawing No. :– 11074–1

Date – 15th February 2012

Solutions
34 Pells Close – Fleckney – Leicester. LE8 8TJ
Tel 0116 2402755 – email: buswell888@aol.com

0 1000 2000 3000 4000 5000

A3